


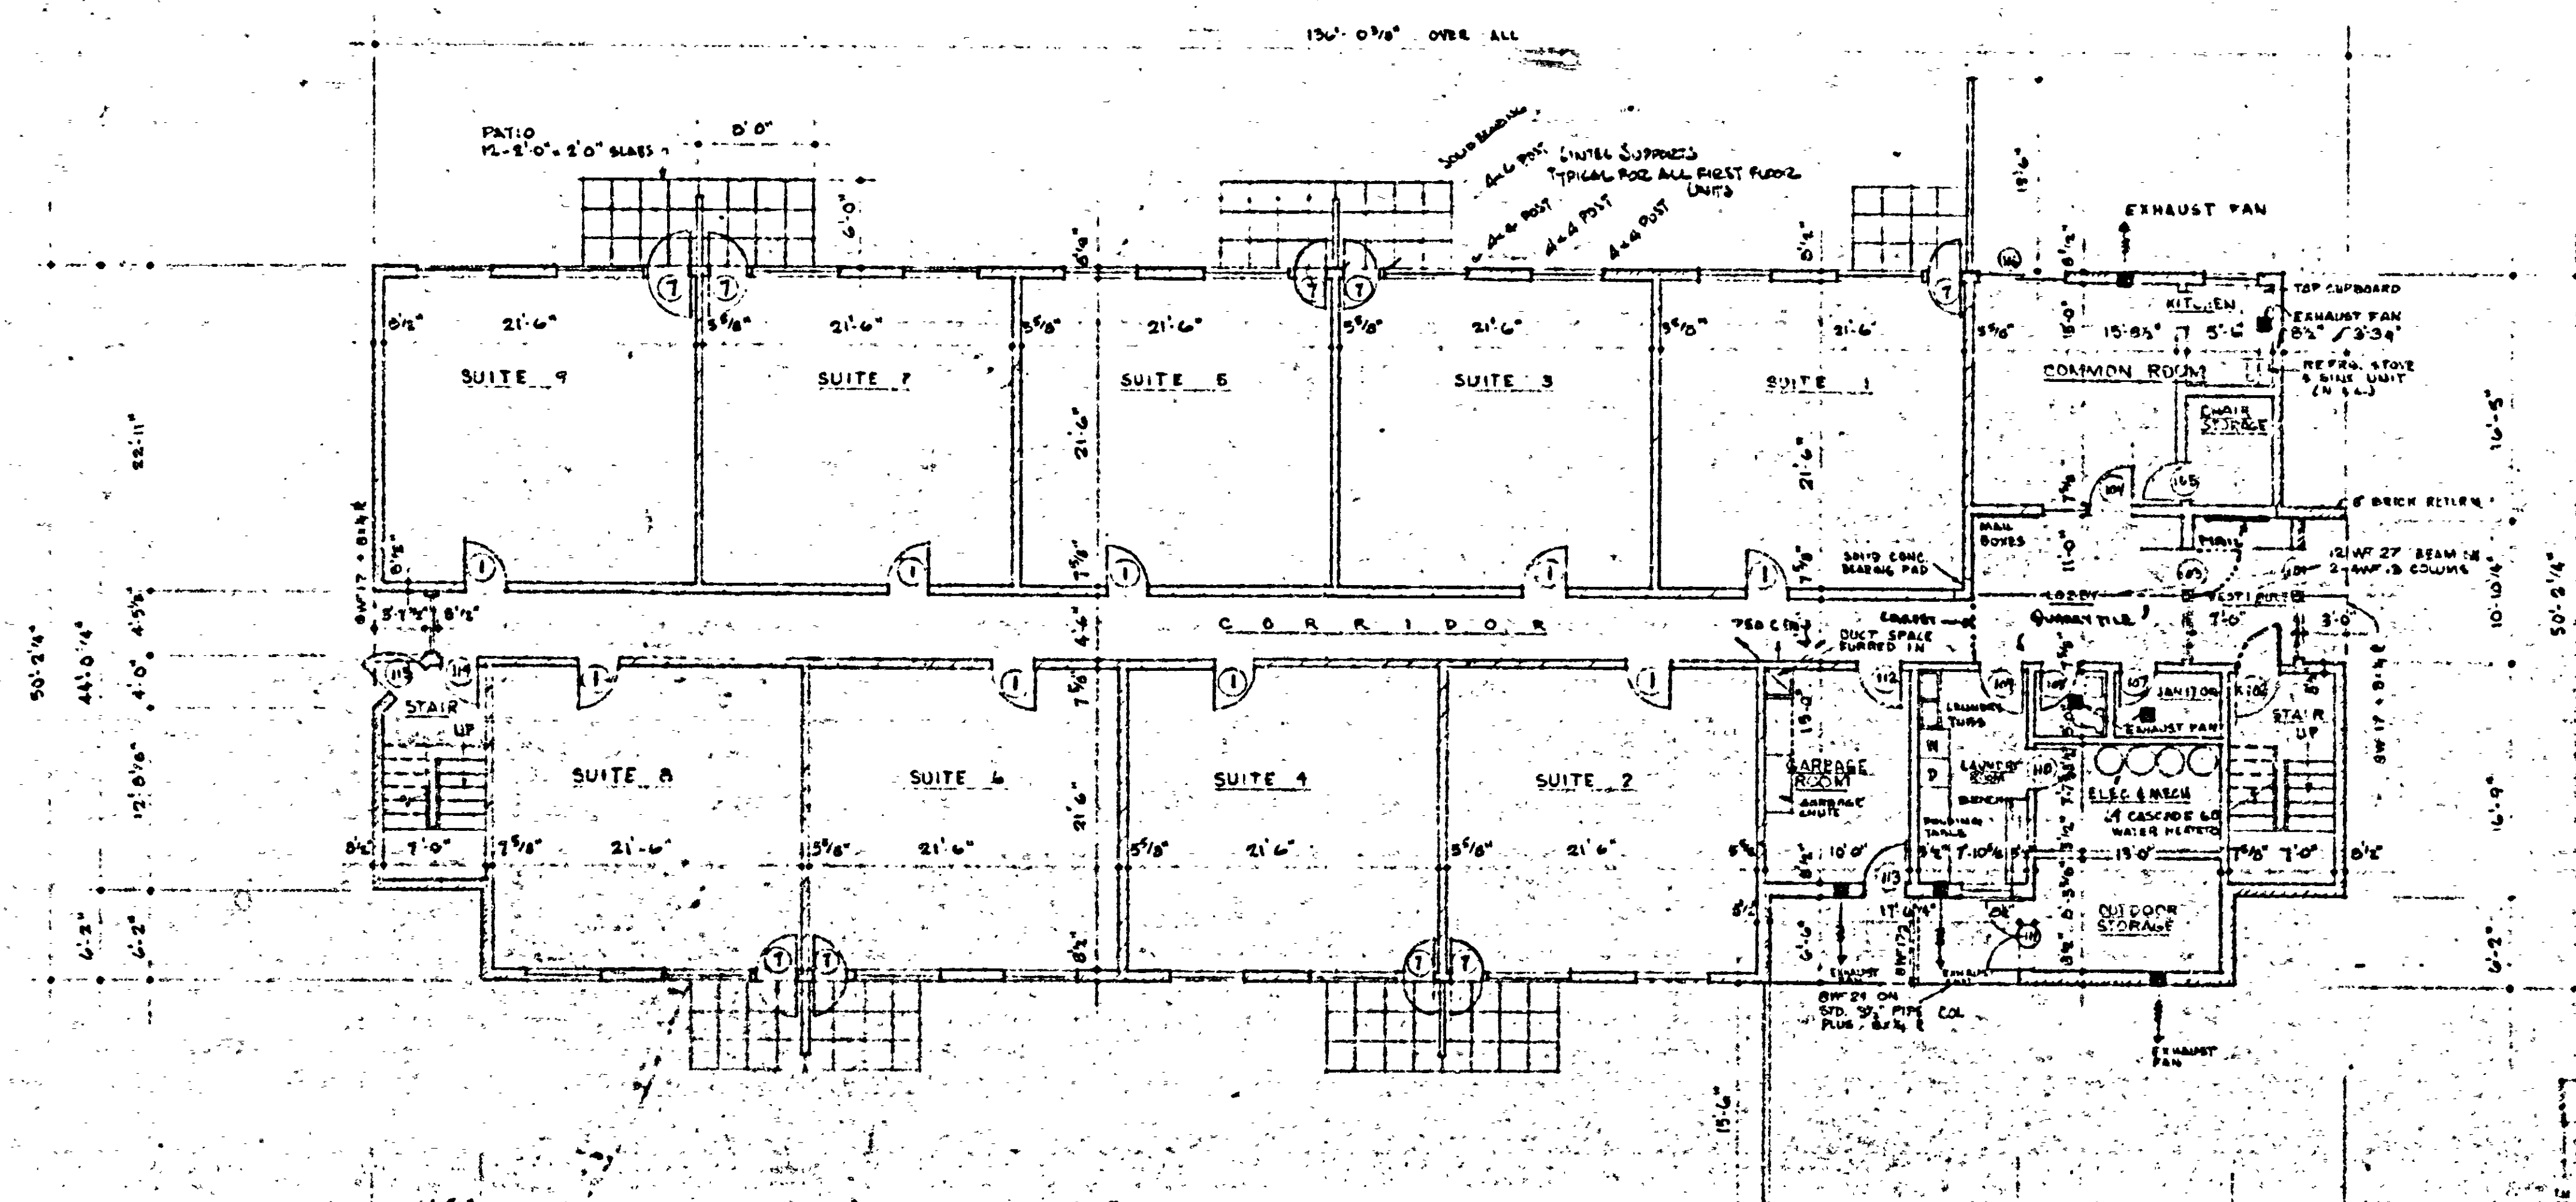








Project No. 7347

M3353-A02